TARXIEN
Local Council

Id-Disa' Leġislatura

Laqgħa Kunsill Lokali Tarxien - **Nu 6/2024**

Data: L-Erbgħa, 20 ta' Novembru 2024

Ħin: 17:30

Bdiet: 17:30

Post: Uffiċju Amministrattiv Kunsill Lokali Tarxien, 76 Santa Marija Street, Tarxien

Is-Sur Joseph Abela Galea	Kunsillier	Preżenti
Is-Sa. Darlene Vella	Kunsilliera	Preżenti
Is-Sa. Annabelle Marmara	Kunsilliera	Skużata
Is-Sur Dasier Damato	Kunsillier	Skużat
Is-Sa. Nicole Farrugia	Kunsilliera	Preżenti
Is-Sur Glenn Gerald Urry	Kunsillier	Preżenti
Is-Sur Neil Portelli	Kunsillier	Preżenti
Is-Sa Lianne Cassar	Deputat Segretarju Eżekuttiv	Preżenti

6.1 Ittri ta' apoloġija

6.1.1 Is-Sindku semma li s-Sur Dasier Damato u s-Sa. Anabelle Marmara talbu li jkunu skużati. Fuq proposta tal-President issekondata mis-Sur Neil Portelli tniżlu skużati.

6.2 Preżentazzjoni u approvazzjoni tal-Minuti Laqgħa Nu 5

6.2.1 Is-Sindku ppreżenta l-minuti tal-Laqgħa Nu.5 hekk kif mibgħutha mid-Deputat Segretarju Eżekuttiv. Fuq proposta tas-Sindku, issekondata mis-Sur Neil Portelli, il-Kunsill approva l-minuti hekk kif preżentati.

6.3 Preżentazzjoni u approvazzjoni Skeda tal-Pagamenti Nu 4

6.3.1 Fuq proposta tas-Sindku li ġiet issekondata mis-Sa. Nicole Farrugia u s-Sur Glenn Urry ġiet approvata l-iskeda ta' pagamenti għall-perjodu ta' bejn t-30 t' Ottubru 2024 u l-20 ta' Novembru 2024 li kienet tammonta għal €79,975.89.

TARXIEN
Local Council

6.4 Punti maħruġa mill-Minuti Laqgħa Nu 5

6.4.1 Post vakant ta' Segretarju Eżekuttiv	Is-Sindku semma li issa l-Kunsill jistenna lid-Dipartiment sakemm terġa' toħroġ is-sejħa.
6.4.2 Post Vakant Assistent Prinċipal fi skala 11	Is-Sindku semma l-applikazzjonijiet għal dan il-post vakant kienu reġgħu nfetħu imma għadhom ma daħlux applikazzjonijiet.
6.4.3 Charging Pillars	Is-Sur Neil Portelli spjega li charging pillars proposti mill-Kunsill kienu qed jittieħdu f'kunsiderazzjoni mill-Aġenzija u l-proċess min-naħa tal-Kunsill kien konkluż. Issa l-Kunsill jistenna sakemm l-Aġenzija ġġib il-clearance minn entitajiet oħra u jibdew l-installazzjoni.
6.4.4 Approvazzjoni ta' bye-law għall-kiri ta' faċilitajiet	Is-Sindku semma li translation għall-Ingliż kienet saret. Semma li kienu ser ikomplu jimtlew id-dokumenti u jibgħatuhom għall-approvazzjoni.
6.4.5 Proposta sabiex jibda jopera l-grawnd 6 a side	Is-Sindku semma li s-sejħa għall-impjegat fi skala 17 kienu ser isiru xi intervisti f' Diċembru.
6.4.6 Public Liability Policy mitluba mill-BCA	Is-Sindku semma li l-Kunsill kellu jwaqqaf kuntrattur milli jibda x-xogħolijiet peress li dan baqa' ma ppreżentax din il-polza.
6.4.7 Toddlers area Gnien Joanne	Is-Sindku semma li l-bandli l-ġodda kollha ġew ordnati. Semma li x-xogħol ser ikun iffinalizzat fl-ewwel kwart tas-sena 2025. Semma li ddaħlet ukoll il-proposta fl-iskema tal-Public Works sabiex isir il-proġett tal-bankini mad-dawra kollha tal-ġnien.

TARXIEN
Local Council

Semma wkoll li kien għadu kemm ġie ffirmat MoU mal-Public Works sabiex isiru l-arbli bil-panelli solari fil-parti ta' fuq tal-ġnien.

6.4.8 Arkata ġewwa Trejqet Karl Chircop

Is-Sindku semma li għad fadal kwotazzjoni waħda x' tinġabar.

6.4.9 Restawr Madonna tal-Karmnu Triq Xintil

Is-Sindku semma li x-xogħol mis-sid kien għaddej, il-Kunsill kien qed jiffinanzja l-permessi neċessarji li joħorġu mill-Kunsill.

6.4.10 Vann tal-Kunsill għar-residenti

Is-Sindku semma li ser ikun qed jingħata servizz nhar ta Tnejn u nhar ta' Ġimgħa fit-15:00 sabiex jieħu l-anzjani li għandhom 'il fuq minn 70 sena jagħmlu l-Karta tal-Identita'.

6.4.11 Notice Boards

Is-Sindku semma li n-notice boards kienu twaħħlu u talab li jinxtraw ħamsa oħra sabiex jeħlu Triq Thomas Gargallo, Misraħ Bulebel u Ġnien Mark Farrugia, il-Pjazza u anki fi Ġnien Joanne. Is-Sur Neil Portelli talab sabiex nistaqsu l-Perit sabiex tipprepara DNOs.

6.4.12 Festa Ħelu

Is-Sindku semma 21 ta' Novembru s-Segretarju Parlamentari l-Onor. Zerafa Civelli ser tkun qed tagħmel konferenza stampa. Semma li ser ikunu mistiedna l-Għaqdiet. Semma li nhar 29 ta' Novembru fil-17:30 ser tinfetaħ il-Wirja tal-Bambini u l-ftuħ ser isir mill-Onor. Zerafa Civelli. Semma li l-preżentatur ser ikun is-Sur Ray Azzopardi.

Is-Sa. Nicole Farrugia semmiet l-istands huma kollha ibbukjati. Semmiet li ser ikun hemm żewġ stages, wieħed prinċipali u ieħor f'Service Road. Semmiet li ser ikun hemm il-kids area filwaqt li ġewwa Triq Anetto jkun hemm il-wirja u l-istands tal-ikel. Semmiet li għaddejja

skeda ta' promozzjoni fuq l-istazzjonijiet ewlenin Net, One u Radju Malta.
Is-Sur Glenn Urry semma li kif jgħidulu huwa jwaħħal il-posters ta' diversions tal-karozzi tal-linja.

6.4.13 Rivista tal-Kunsill

Is-Sa. Nicole Farrugia semmiet li din kienet suċċess u tqasmet fid-djar.

6.4.14 Kappella San Ġużepp

Is-Sindku semma li r-restawr kien tlesta u kien ser isir Open Day fl-ewwel xhur tas-sena.

6.4.15 Cat Feeders

Is-Sa. Nicole Farrugia semmiet li saret laqgħa mal-Cat Feeders fl-1 ta' Novembru 2024. Semmiet li ġiet kreata Whatsapp chat. Semmiet li tqajjem il-punt li jiġu relokati xi cat shelters sabiex dawn ikunu fejn jitimgħu l-qtates u mhux imwarbin. Is-Sa. Nicole Farrugia semmiet li ser tiltaqa' magħhom onsite. Semmiet ukoll li ser tkun qed tara kif tista' tipproponi li jsiru feeding stations bil-bowls sabiex jevitaw li jagħmlu ikel mal-art.

6.4.16 Ftehim Kollettiv Ħaddiema Klerikali

Is-Sindku semma li l-Ftehim Kollettiv ser ikun iffirmat mid-Diviżjoni u l-Assoċjazzjoni Kunsilli Lokali flimkien mal-UĦM fil-bidu ta' Jannar 2025 għaldaqstant, jaf ikun hemm xi arretrati li jridu jitħalsu lill-ħaddiema u anki xi żieda fis-salarji.

6.4.17 First Aid Course

Is-Sa. Darlene Vella semmiet li ser joħroġ il-poster ta' reġistrazzjoni u li dan it-taħriġ ser jinżamm nhar 7 u l-14 ta' Jannar.

6.4.18 Football Tournament

Is-Sa. Darlene Vella semmiet li Football Tournament tal-Għaqdiet ser isir f' Jannar. Staqsiet jistax jintuża l-

TARXIEN
Local Council

Ground Mark Farrugia u s-Sindku qal li huwa ma jaqbilx peress li għadu mhux jinkera.

Is-Sindku semma li s-sessjonijiet ta' Anzjanita' Attiva ser jibdew isiru ġewwa Dar Nazaret bejn 9:30am u 12:00 kull nhar ta' Ġimgħa.

6.4.19 Anzjanita' Attiva

Semma wkoll li ser isir il-party tal-anzjani tal-Milied nhar 12 ta' Diċembru. Semma li ser iġib ikantaw lil Freddie Portellu X Stand. Semma li l-biljetti ser jinxtraw mill-Kunsill.

6.4.20 Dekorazzjonijet tal-Milied

Is-Sindku semma li ser jibdew jiġu installati d-dekorazzjonijiet tal-Milied. Semma li fis-service road ta' ħdejn il-Kunsill kienet ser tintrama Christmas Tree kbira tal-LEDs. Semma li kienu inġabu anki l-clearance kollu minn Transport Malta.

6.4.21 Animal Therapy

Is-Sa. Nicole Farrugia semmiet li minn Jannar wara l-quddies tal-11am tixtieq tibda s-sessjonijiet ta' animal therapy. Semmiet li ser tkun qed tiċċekja mal-Arċipriet.

6.4.22 Mixgħela taċ-ċimiterju

Is-Sindku semma li l-mixgħela taċ-ċimiterju rnexxiet.

TARXIEN
Local Council

6.4.23 Notebook Centre

Wara diskussjoni li bdiet fil-laqgħa preċidenti u li kien hemm qbil li l-Kunsill jerġa' jiddiskuti din il-proposta, is-Sindku beda jsemmi li din l-iskema ma kinitx ta' suċċess imma huwa miftuħ sabiex jikkunsidra l-opinjonijiet tal-kumplament.

Is-Sa. Nicole Farrugia semmiet li wieħed għandu jispjega lir-residenti x'servizz qed jingħata, semmiet ukoll li għandu jsir ir-riklamar kollu sabiex din tkun suċċess.

Is-Sa. Darlene Vella semmiet li hija tkellmet mas-supplier u huwa qalilha li huwa jista' joffri dan is-servizz. Kien propost li jippruvaw biss l-iskema għal 6 xhur li jibdew minn Frar u minflok iħalsu €5000 ikunu qed iħalsu €2500. Kien hemm qbil li jipproċedu kif maqbul.

6.4.24 Traffic Management Plan

Is-Sur Neil Portelli semma li qed jiltaqa' mal-Perit. Is-Sindku propona li jkun hemm laqgħa mar-residenti sabiex ikun spjegat lilhom x' qed jiġi propost. Komunikazzjoni mill-Perit annessa mal-minuti u mmarkata Dok A.

6.4.25 Festin tal-Milied

Is-Sindku semma li l-festin tal-Milied għall-impjegati ser jinżamm nhar 19 ta' Diċembru ġewwa l-Qawra Palace Hotel.

6.4.26 Vjal Kulħadd

Is-Sindku semma li l-Kunsill daħħal il-proposta tal-iskema Vjal Kulħadd sabiex issir Triq San Tumas. Fuq proposta tas-Sindku, kien hemm qbil unanimu li dan il-proġett għandu jiddaħħal fl-iskema ta' Vjal Kulħadd.

6.5 Komunikazzjoni mis-Sindku

6.5.1 Is-Sindku propona li l-ħaddiema tal-Komunita' (CWSF) jieħdu full performance bonus. Is-Segretarju Eżekuttiv semmiet li hija m' għandha l-ebda oġġezzjoni biss pero fid-dawl ta' dak li ġie diskuss fil-laqgħa preċidenti li hemm bżonn li xi ħaddiema jgħinu aktar hija ma

tħossx li tista' tiġbed l-attenzjoni ta' ħadd minnhom f' dan ir-rigward meta kull ħaddiem ser jingħata il-punti massimi kollha.

Is-Sa. Nicole Farrugia semmiet li tifhem x' qed jingħad għaliex kienet hija stess li ġibdet l-attenzjoni fuq atteġġjament ta' xi ħaddiema.

Fuq proposta tas-Sindku bi qbil unanimu l-ħaddiema kollha kienu ser jingħataw il-full performance bonus.

6.5.2 Is-Sindku semma li hemm proposta għall-fondi sabiex ikun organizzat il-Karnival. Semma li wieħed jista' jaħdem mal-iskola sabiex isir parata mat-tfal tal-iskola. Is-Sindku semma li huwa f' dak iż-żmien ikun impenjat imma s-Sa. Darlene Vella u s-Sa. Nicole Farrugia semmew li huma jistgħu jagħtu kontribut. Għaldaqstant, is-Segretarju Eżekuttiv kien ser jimla l-proposta.

6.5.3 Is-Sindku semma li peress li jidher li ma kienx hemm interess mill-Kunsillier responsabbli sabiex isiru lezzjonijiet taz-Zumba. Fuq talba tar-residenti kien ser jieħu ħsiebha huwa.

6.5.4 Is-Sindku preżenta komunikazzjoni mill-Enemalta fuq xogħolijiet fi Triq Salvatore Imbroll. Komunikazzjoni annessa u mmarkata bħala Dok B.

6.5.5 Is-Sa. Nicole Farrugia semmiet li daqt tiġi mnedija l-kampanja Milied b' Imħabba. Semmiet li bħala Kunsill għadna nipparteċipaw fiha billi niġbru r-rigali tal-lokal.

6.6 **Aġġornament**

6.6.1 Il-Laqgħa ġiet fi tmiemha fit-tmienja u nofs ta' filgħaxija, il-Membri qablu li għandhom jaġġornaw u jerġgħu jiltaqgħu nhar il-Ħamis, 19 ta' Diċembru 2024 fil-17:30 fl-Uffiċju tal-Kunsill.

Joseph Abela Galea

Sindku

Lianne Cassar

Deputat Segretarju Eżekuttiv

Dok A.

Lianne Cassar

From:	Borg Marks Kylie Ann at Infrastructure Malta <kylieann.borg-marks@infrastructuremalta.com>
Sent:	Wednesday, 20 November 2024 14:25
To:	Lianne Cassar; Tarxien Local Council at Port Regional Council; abela25joseph@gmail.com; Neil Portelli
Subject:	BAR - proposed changes in the Tarxien internal road network, and changes in Triq San Anard
Attachments:	Residential Area-Barrani.pdf

Dear all

With reference to our communications regarding the project at Tal-Barrani and the changes in Triq San Anard, please find attached drawing for the local council's approval please.

Kindly consider and confirm agreement to the changes drawn up following communication with you:

- New location for pedestrian crossing on Triq San Anard
- New location for bus stop in Triq San Anard
- New traffic management arrangement in the internal roads where changes to traffic flows are proposed on:
    - Exit from Triq il-Knisja to Triq Anard – left turn only is to be allowed
    - New exit proposed from Triq G. Cali to Triq San Anard
    - New traffic flow directions in Triq G. Cali, Triq Mejju, Triq il-Witja, Triq Odilone Caruana and the service road along Triq San Anard, as you requested, will be one way up towards Fgura.

Kindly confirm your approval before we send to Transport Malta.

Thank you
Kylie

Perit Kylie Ann Borg Marks
BE&A (Hons.) MSc (Road Engineering) A&CE
Senior Architect & Civil Engineer

INFRASTRUCTURE MALTA

T: (356) 2334 1263
W: www.infrastructuremalta.com
F: fb.me/infrastructuremalta
Infrastructure Malta, Vjal l-Avjazzjoni, Luqa, LQA 9023, Malta

This communication, and all its contents and attachments, may contain private and confidential information. It can only be read and used by the sender's intended recipients. If you are not the intended recipient, you are strictly prohibited from disseminating, copying, distributing, disclosing, forwarding or using this message and its contents in any other manner. If you received this communication by mistake, kindly alert the sender immediately, by return email, and permanently erase this message and all its content and copies. The security, reliability of delivery and integrity of this communication cannot be guaranteed as information could be modified in transit, or by technical difficulties beyond the sender's control. Opinions included in this communication reflect the views of the sender and may not reflect the policies and opinions of Infrastructure Malta. To the extent permitted by law, Infrastructure Malta cannot accept liabilities arising from this communication.

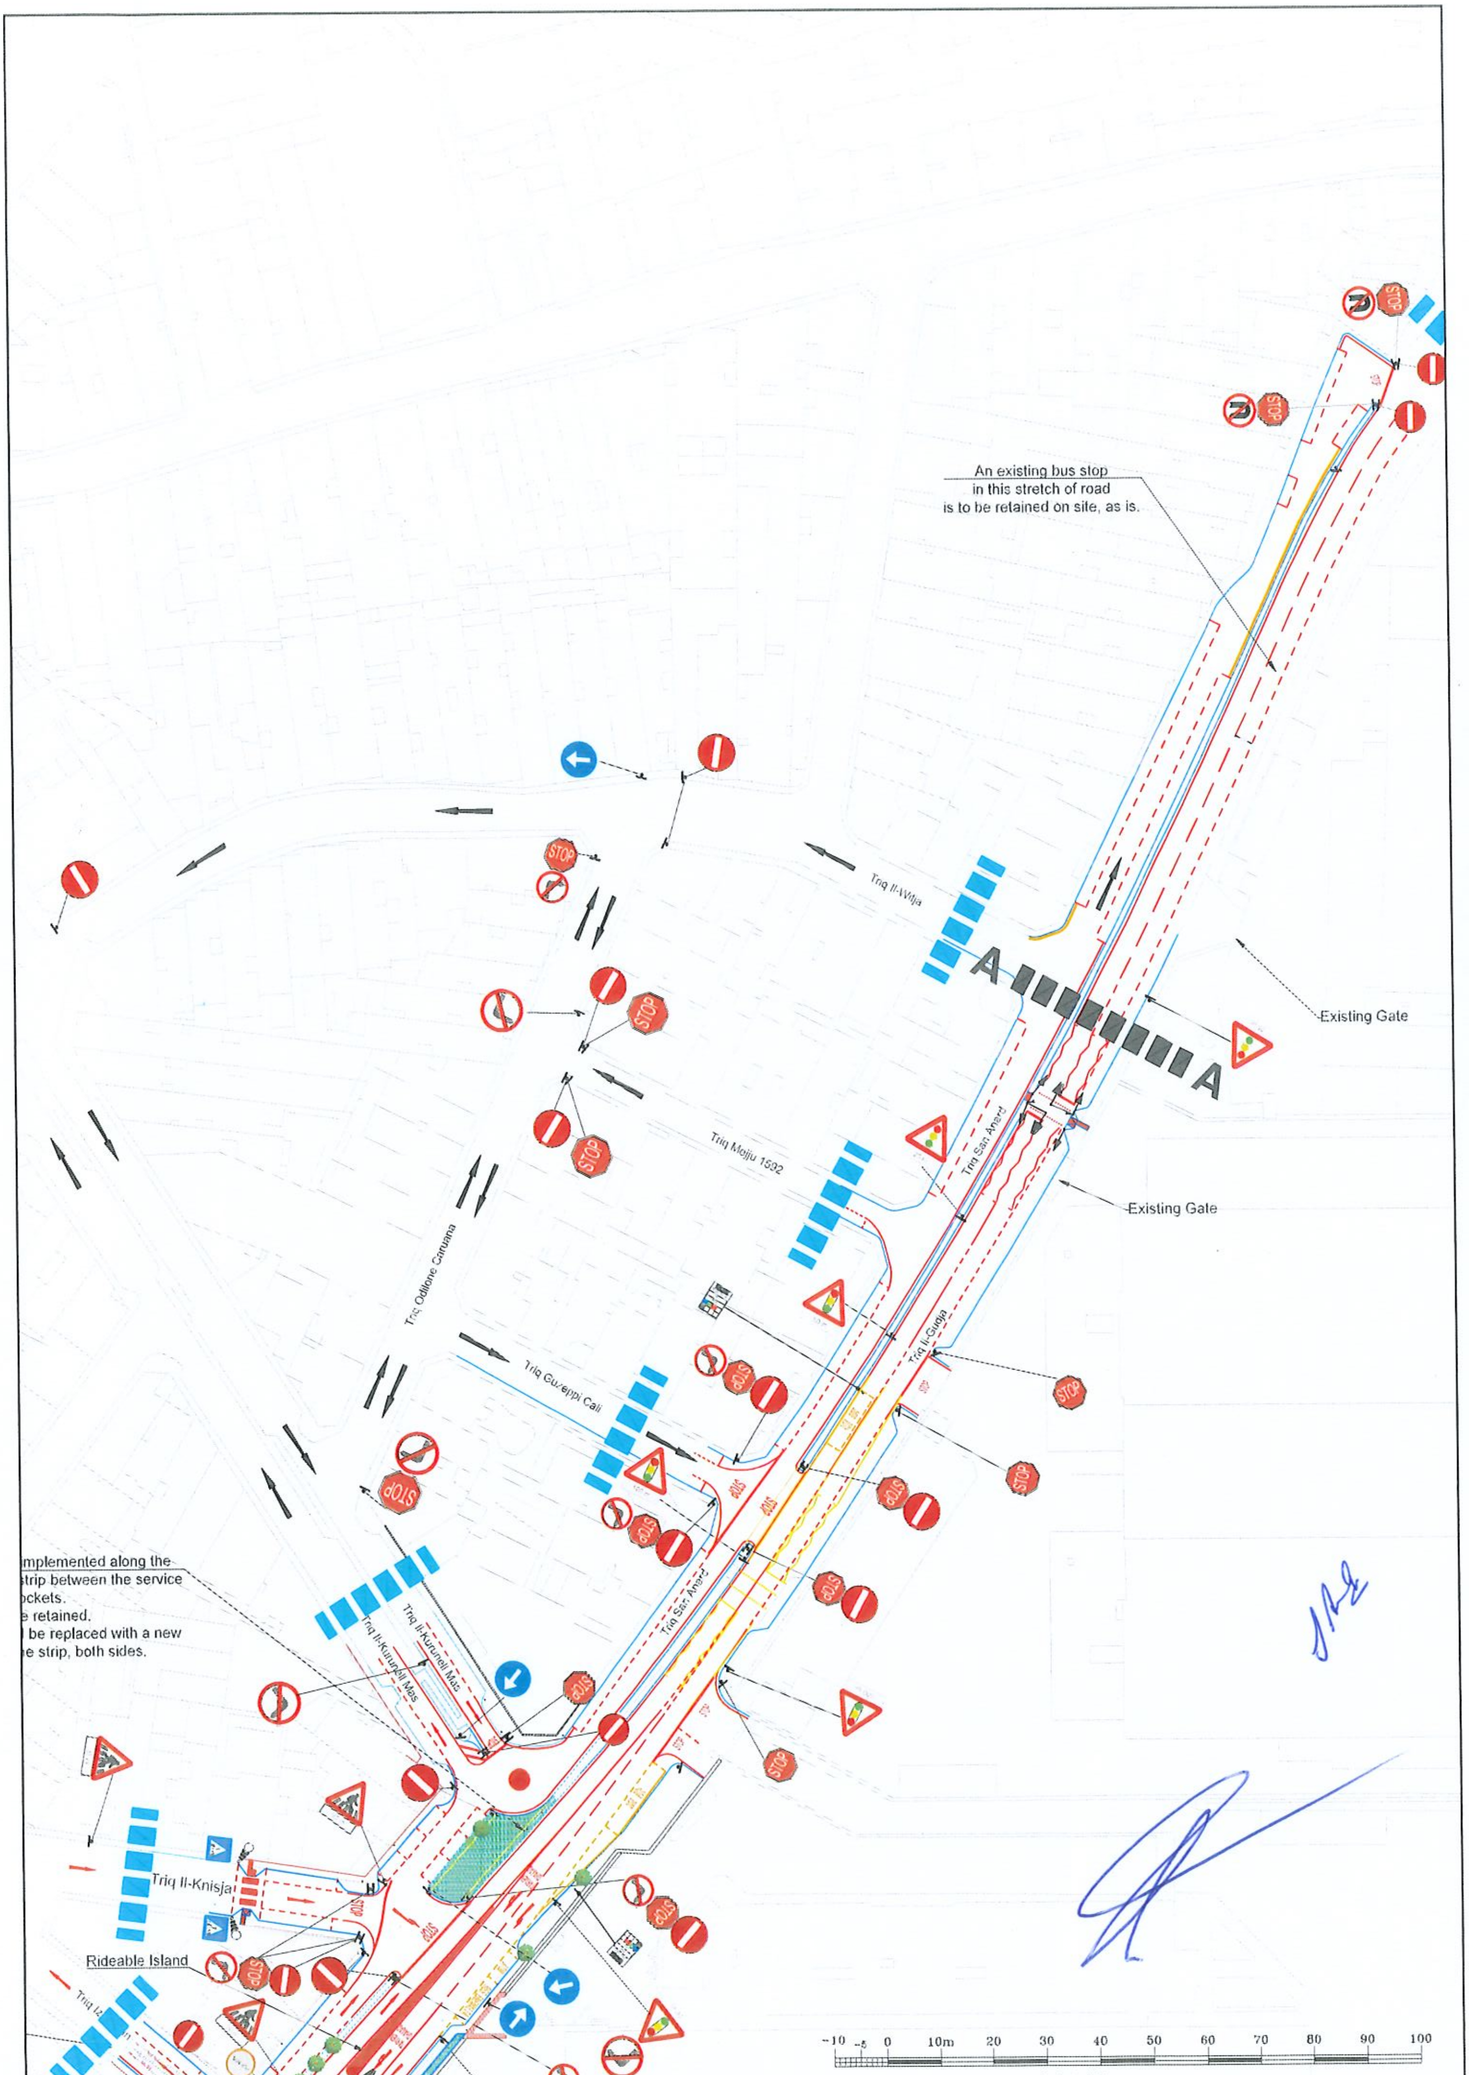

An existing bus stop
in this stretch of road
is to be retained on site, as is.
Existing Gate
Existing Gate
A
A
Triq Il-Wilja
Triq San Anard
Triq Mejju 1932
Triq Oddone Caruana
Triq Guzeppi Cali
Triq Il-Gudja
Triq Il-Kurunell Mas
Triq Il-Kurunell Mas
Triq Il-Knisja
Rideable Island
implemented along the
strip between the service
ockets.
e retained.
be replaced with a new
e strip, both sides.
STOP
-10 -5 0 10m 20 30 40 50 60 70 80 90 100
Scale 1 : 1000

Ddk B.

Shylon Camilleri

From:	Lianne Cassar
Sent:	19 December 2024 13:48
To:	Shylon Camilleri
Subject:	FW: Start of Enemalta Works in Tarxien & Paola
Attachments:	2024 Tarxien-4 - Paola - Tarxien Area Reinforcement Enemalta Trenches Phase 3 Rev.C.pdf; 2024 Tarxien-4d - Paola - Tarxien Area Reinforcement Enemalta Trenches - TM Phase 1.pdf; 2024 Tarxien-4e - Paola - Tarxien Area Reinforcement Enemalta Trenches - TM Phase 2.pdf; 2024 Tarxien-4f - Paola - Tarxien Area Reinforcement Enemalta Trenches - TM Phase 3.pdf

Print pls

From: Tarxien Local Council at Port Regional Council <tarxien.lc@gov.mt>
Sent: Tuesday, 19 November 2024 15:39
To: Neil Portelli <portelli.neil@hotmail.com>
Cc: Lianne Cassar <lcassar@lca.org.mt>; abela25joseph@gmail.com; Camilleri Miriam 3 at Tarxien Local Council <miriam.camilleri.3@gov.mt>; Vella Romina 3 at Tarxien Local Council <romina.vella.3@gov.mt>
Subject: FW: Start of Enemalta Works in Tarxien & Paola

Good afternoon dear Neil,

I hope this email finds you well.

Please find the Enemalta trenches documents attached to this email for your attention.

Kind regards,

From: Bartolo Luke at Infrastructure Malta <luke.a.bartolo@infrastructuremalta.com>
Sent: Tuesday, November 19, 2024 3:14 PM
To: Ruben Aquilina <ruben.aquilina@enemalta.com.mt>; Ryan Rapa <ryan.rapa@enemalta.com.mt>; Tarxien Local Council at Port Regional Council <tarxien.lc@gov.mt>; 112 Ambulance at MHA - MDH <112ambulance.mdh@gov.mt>; Adrian Xiberras <Adrian.Xiberras@wsc.com.mt>; Axisa Clint at Transport <clint.axisa@transport.gov.mt>; Vella Tiziana at Transport <tiziana.vella.1@transport.gov.mt>; Cable Detections Enemalta <cabledetections.em@enemalta.com.mt>; Cardona Mark Anthony at Transport <mark-anthony.cardona@transport.gov.mt>; Caruana Roderick at Infrastructure Malta <roderick.caruana@infrastructuremalta.com>; Chircop Brian at Transport <brian.a.chircop@transport.gov.mt>; Civil Protection at CPD <civilprotection@gov.mt>; Edward Calleja <edward.calleja@qpml.com>; Edward D'Amato <edward.damato@go.com.mt>; Ellul Saviour at Infrastructure Malta <saviour.ellul@infrastructuremalta.com>; Epic Emergency Works <emergencyworks@epic.com.mt>; Farrugia Raymond at MPWP-PWD (CSU <raymond.farrugia@gov.mt>; Gabriel Cassar <gabriel.cassar@wsc.com.mt>; 'Galea Horace at Infrastructure Malta' <horace.galea@infrastructuremalta.com>; Galea Karl at Transport <karl.galea@transport.gov.mt>; GO Roadworks Team <roadsproject@go.com.mt>; H&S - JK Consulting <kevin.borg@hotmail.com>; Galea Kevin 2 at Transport <kevin.galea.2@transport.gov.mt>; Mallia Edmond at Transport <edmond.mallia@transport.gov.mt>; Marlon Cortis <marlon.cortis@go.com.mt>; Marquett Rodianne at Transport <rodianne.marquett@transport.gov.mt>; Administration - EHD at MHA - Health Regulation <admin.ehd@gov.mt>; Monitoring at SCH <monitoring.sch@gov.mt>; Overseers GO <overseers.go@go.com.mt>; Pierre Cassar <Pierre.Cassar@wsc.com.mt>; 'Pollacco Patrick at Transport' <patrick.pollacco@transport.gov.mt>; Gauci Charmaine at MHA - Health Regulation <charmaine.gauci@gov.mt>; Roadworks at SCH <roadworks.sch@gov.mt>; Saliba Charlot at Transport <charlot.a.saliba@transport.gov.mt>; Sandro Xerri <Sandro.Xerri@melitaltd.com>; Sigmund Galea <sigmund.galea@wsc.com.mt>; Montesin Silvan at Enemalta <silvan.montesin@enemalta.com.mt>; Stephen Bonello <Stephen.Bonello@wsc.com.mt>; Stephen Galea St John <Stephen.GaleaStJohn@wsc.com.mt>; CSU PWD at MTIP-PWD (CSU) <csu-pwd.mtip@gov.mt>; Support Traffic Lights at Transport <support.trafficlights.tm@transport.gov.mt>; Traffic at Transport <tcc.tm@transport.gov.mt>; Vella Ivan Pierre at Transport <ivan-pierre.vella@transport.gov.mt>; Vella Josephine F at Enemalta <josephine.f.vella@enemalta.com.mt>; Zahra Kevin at Transport <kevin.zahra@transport.gov.mt>; Zammit John C at Enemalta <john.c.zammit@enemalta.com.mt>; Zammit Ray at Infrastructure Malta <ray.zammit@infrastructuremalta.com>; Paola Local Council at Paola Local Council <paola.lc@gov.mt>; Jasonsilvio98@gmail.com; Axisa Clyde Manuel at Infrastructure Malta <clyde-manuel.axisa@infrastructuremalta.com>
Cc: LK Ltd. <lkltd.mt@gmail.com>; Abela Galea Joseph at Tarxien Local Council <joseph.abela-galea@gov.mt>; Axisa Clyde Manuel at Infrastructure Malta <clyde-manuel.axisa@infrastructuremalta.com>; Vella Noel 1 at Infrastructure Malta <noel.vella.1@infrastructuremalta.com>; Gauci Noel at Infrastructure Malta <noel.b.gauci@infrastructuremalta.com>
Subject: Start of Enemalta Works in Tarxien & Paola

Good afternoon to all.

Kindly note that Enemalta works are set to commence on Monday 25th November, 2024. Works will start from Triq Lanzon (Chainage 516) towards Triq Imbroll (Chainage 0). Works will be split in three phases as per attached TMPs. Works for phase 3 will be carried out at night in order not to affect the heavy traffic flows at Triq Hal Luqa during the day. The date for phase 3 will be communicated in due course.

Regards

Luke Bartolo
Trainee Architect
Dip.DFS, B.Sc (Hons), M.Eng (Melit)

INFRASTRUCTURE
MALTA

T: +356 23341215
W: www.infrastructuremalta.com
F: fb.me/infrastructuremalta

Infrastructure Malta, Vjal l-Avjazzjoni, Luqa, LQA 9023, Malta

This communication, and all its contents and attachments, may contain private and confidential information. It can only be read and used by the sender's intended recipients. If you are not the intended recipient, you are strictly prohibited from disseminating, copying, distributing, disclosing, forwarding or using this message and its contents in any other manner. If you received this communication by mistake, kindly alert the sender immediately, by return email, and permanently erase this message and all its content and copies. The security, reliability of delivery and integrity of this communication cannot be guaranteed as information could be modified in transit, or by technical difficulties beyond the sender's control. Opinions included in this communication reflect the views of the sender and may not reflect the policies and opinions of Infrastructure Malta. To the extent permitted by law, Infrastructure Malta cannot accept liabilities arising from this communication.

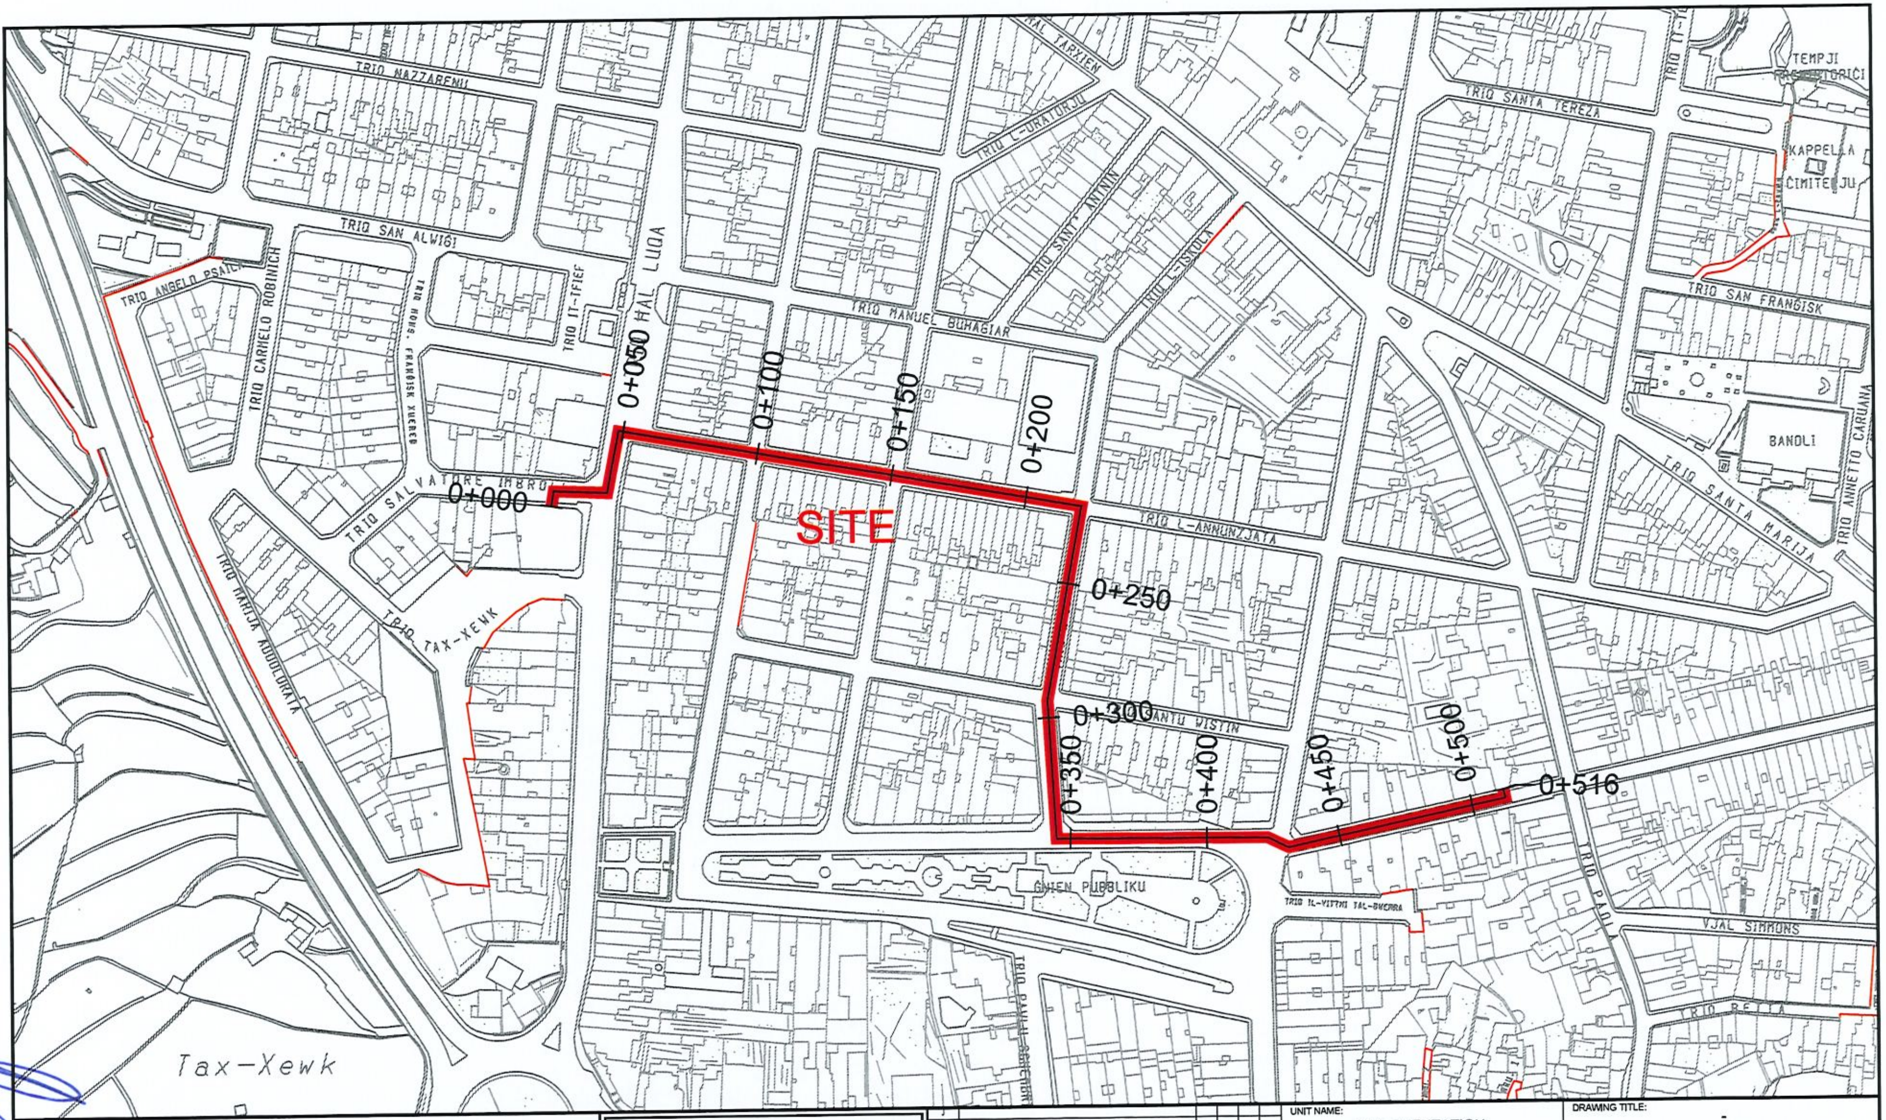

INFRASTRUCTURE MALTA

UNIT NAME:	IMPLEMENTATION
HEAD OF UNIT:	N.V.
PROJECT LEADER:	-
DRAWN BY:	-
CHIEF EXECUTIVE OFFICER:	Steve Ellul

S:\Traffic Management\2024\Tarxien\2024 Tarxien.dwg

DRAWING TITLE:

Paola - Tarxien Area Reinforcement
Enemalta Trenches Phase 3 - Site Plan
(Extents of works AREN't binding but indicative)

DATE:	FILE NO:	DRAWING NO:
Oct 2024	-	IMD204/24

SHEET SIZE:	SCALE:	REVISION:	PAGE NO:
A4	1 : 2500	C	4

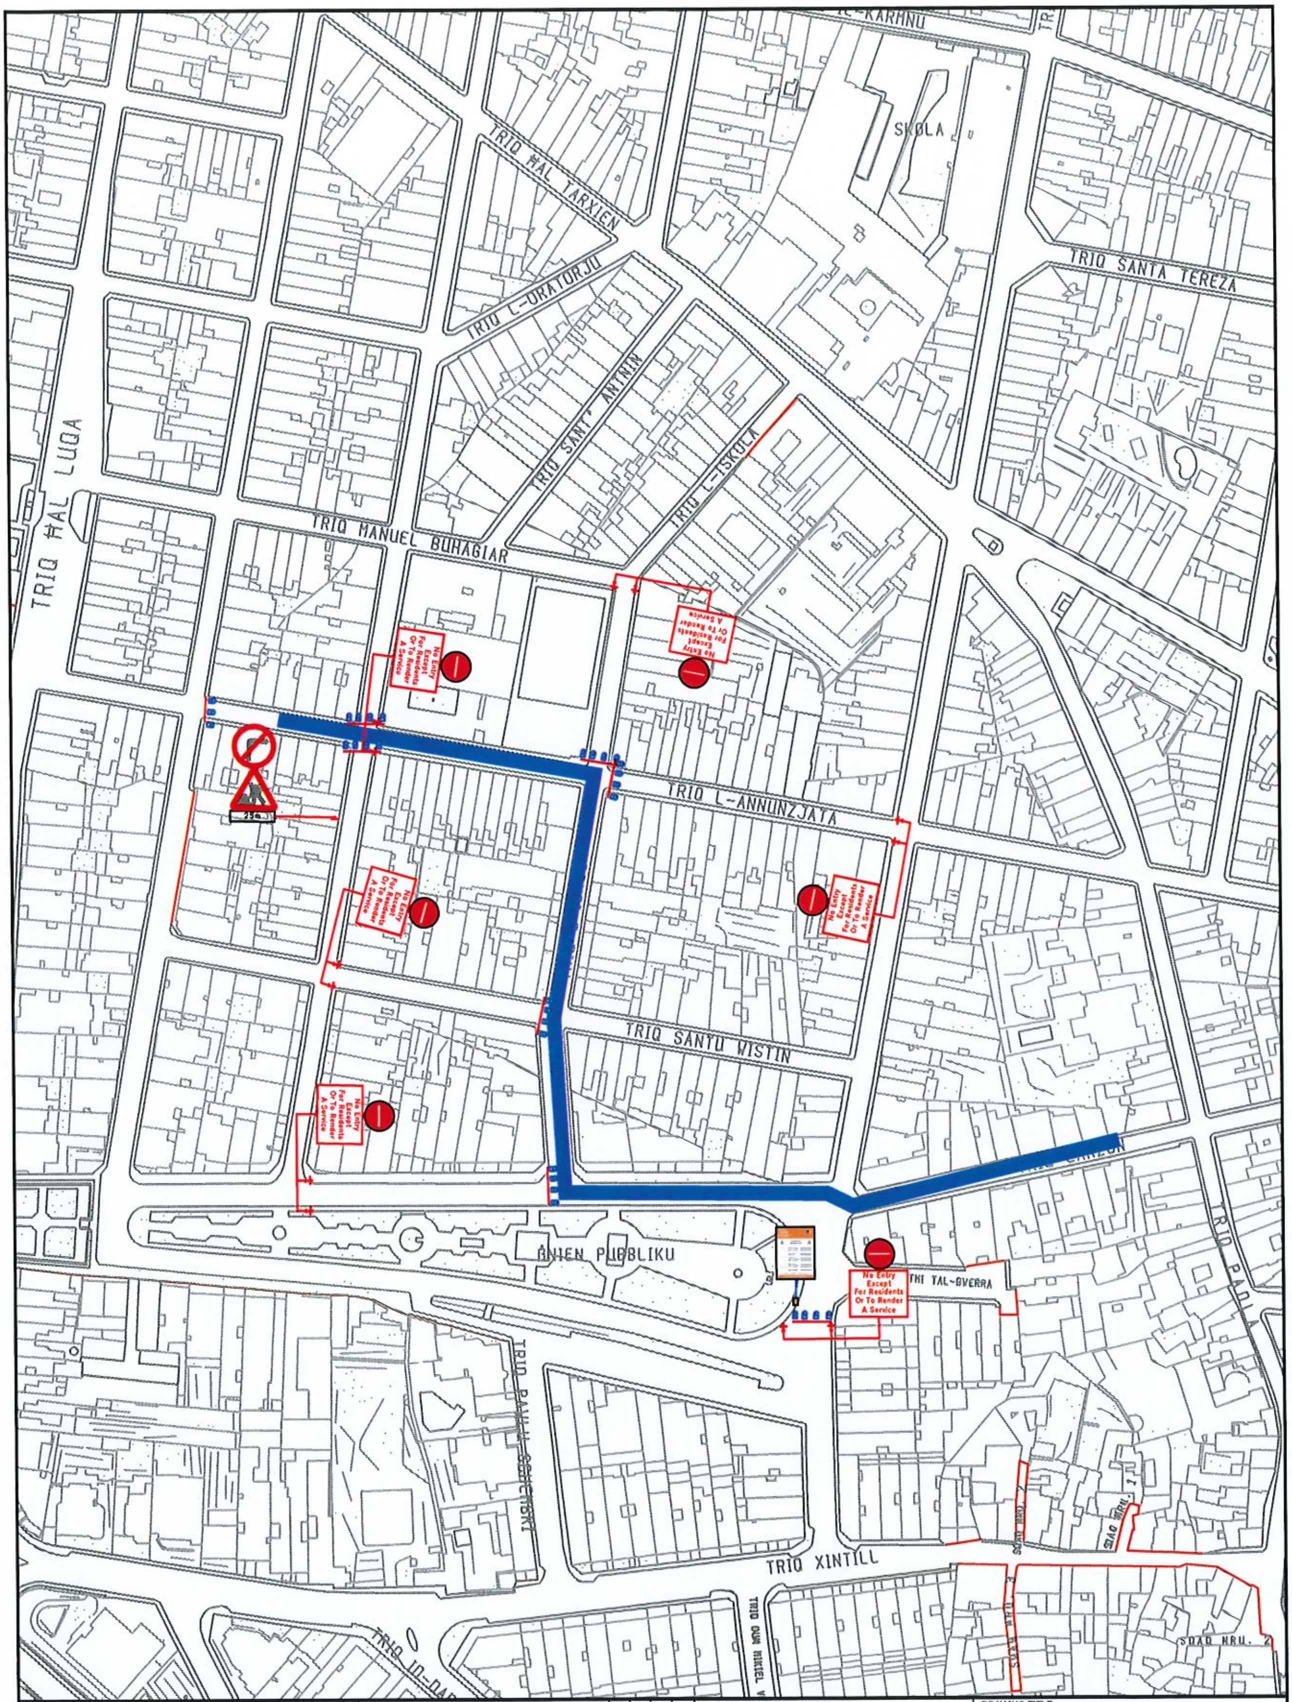

INFRASTRUCTURE MALTA	UNIT NAME: IMPLEMENTATION	DRAWING TITLE: ĦAL TARXIEN Paola - Tarxien Area Reinforcement Enemalta Trenches Traffic Management Phase 1 (These arrangements are related only to the equipment required to support the traffic diversions, These do not include the safety equipment required for the works).	
	HEAD OF UNIT: N.V.		
	PROJECT LEADER: -	DATE: Oct 2024	FILE NO: -
CHIEF EXECUTIVE OFFICER: Steve Ellul	DRAWN BY: -	DRAWING NO: IMD204/24/d	
S:\Traffic Management\2024\Tarxien\2024 Tarxien.dwg		SHEET SIZE: A4 / SCALE: N.T.S.	REVISION: A / PAGE NO: 4d

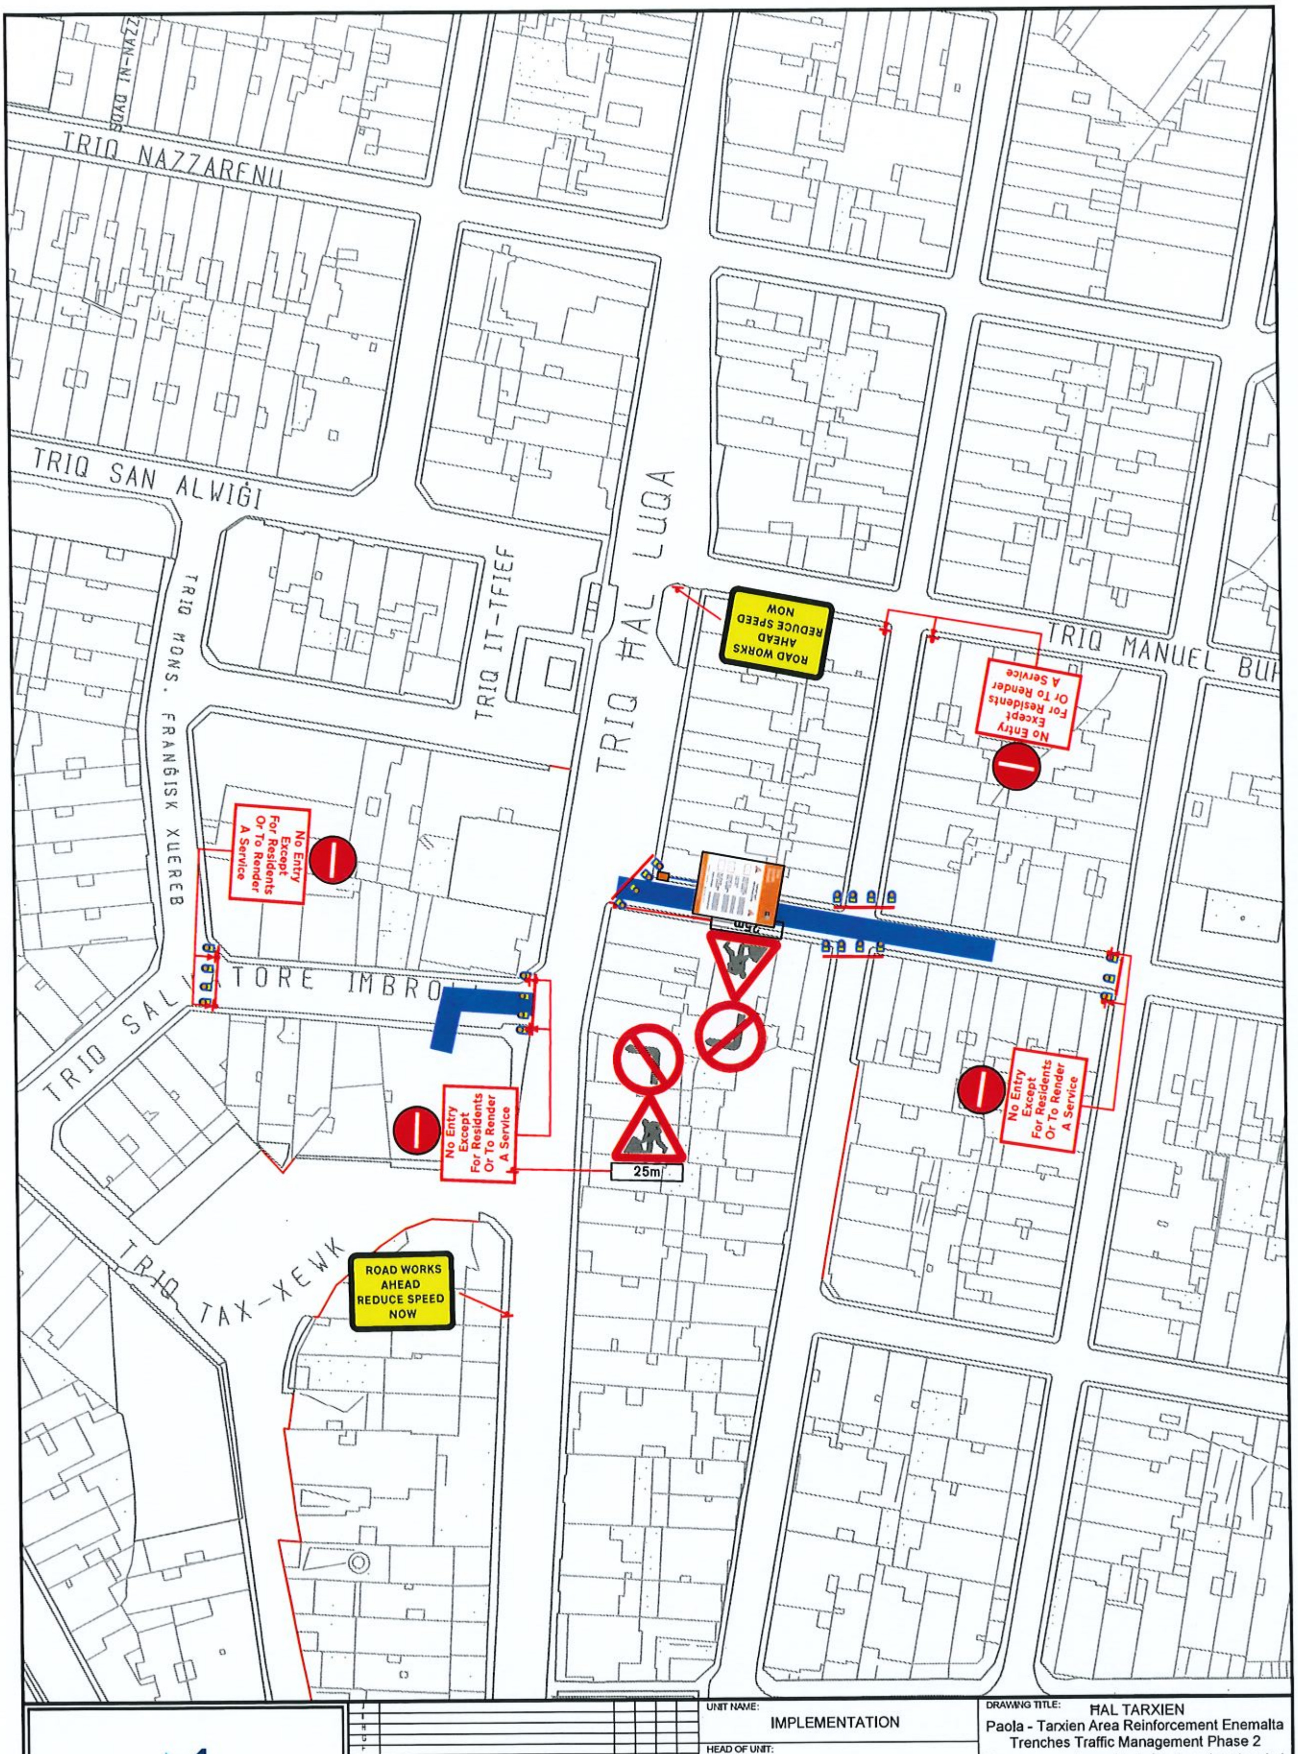

INFRASTRUCTURE MALTA

UNIT NAME: IMPLEMENTATION	DRAWING TITLE: ĦAL TARXIEN Paola - Tarxien Area Reinforcement Enemalta Trenches Traffic Management Phase 2 (These arrangements are related only to the equipment required to support the traffic diversions. These do not include the safety equipment required for the works).		
HEAD OF UNIT: N.V.			
PROJECT LEADER: -	DATE: Oct 2024	FILE NO: -	DRAWING NO: IMD204/24/e
DRAWN BY: -	SHEET SIZE: A4	SCALE: N.T.S.	REVISION: A
			PAGE NO: 4e

CHIEF EXECUTIVE OFFICER: Steve Ellul

S:\Traffic Management\2024\Tarxien\2024 Tarxien.dwg

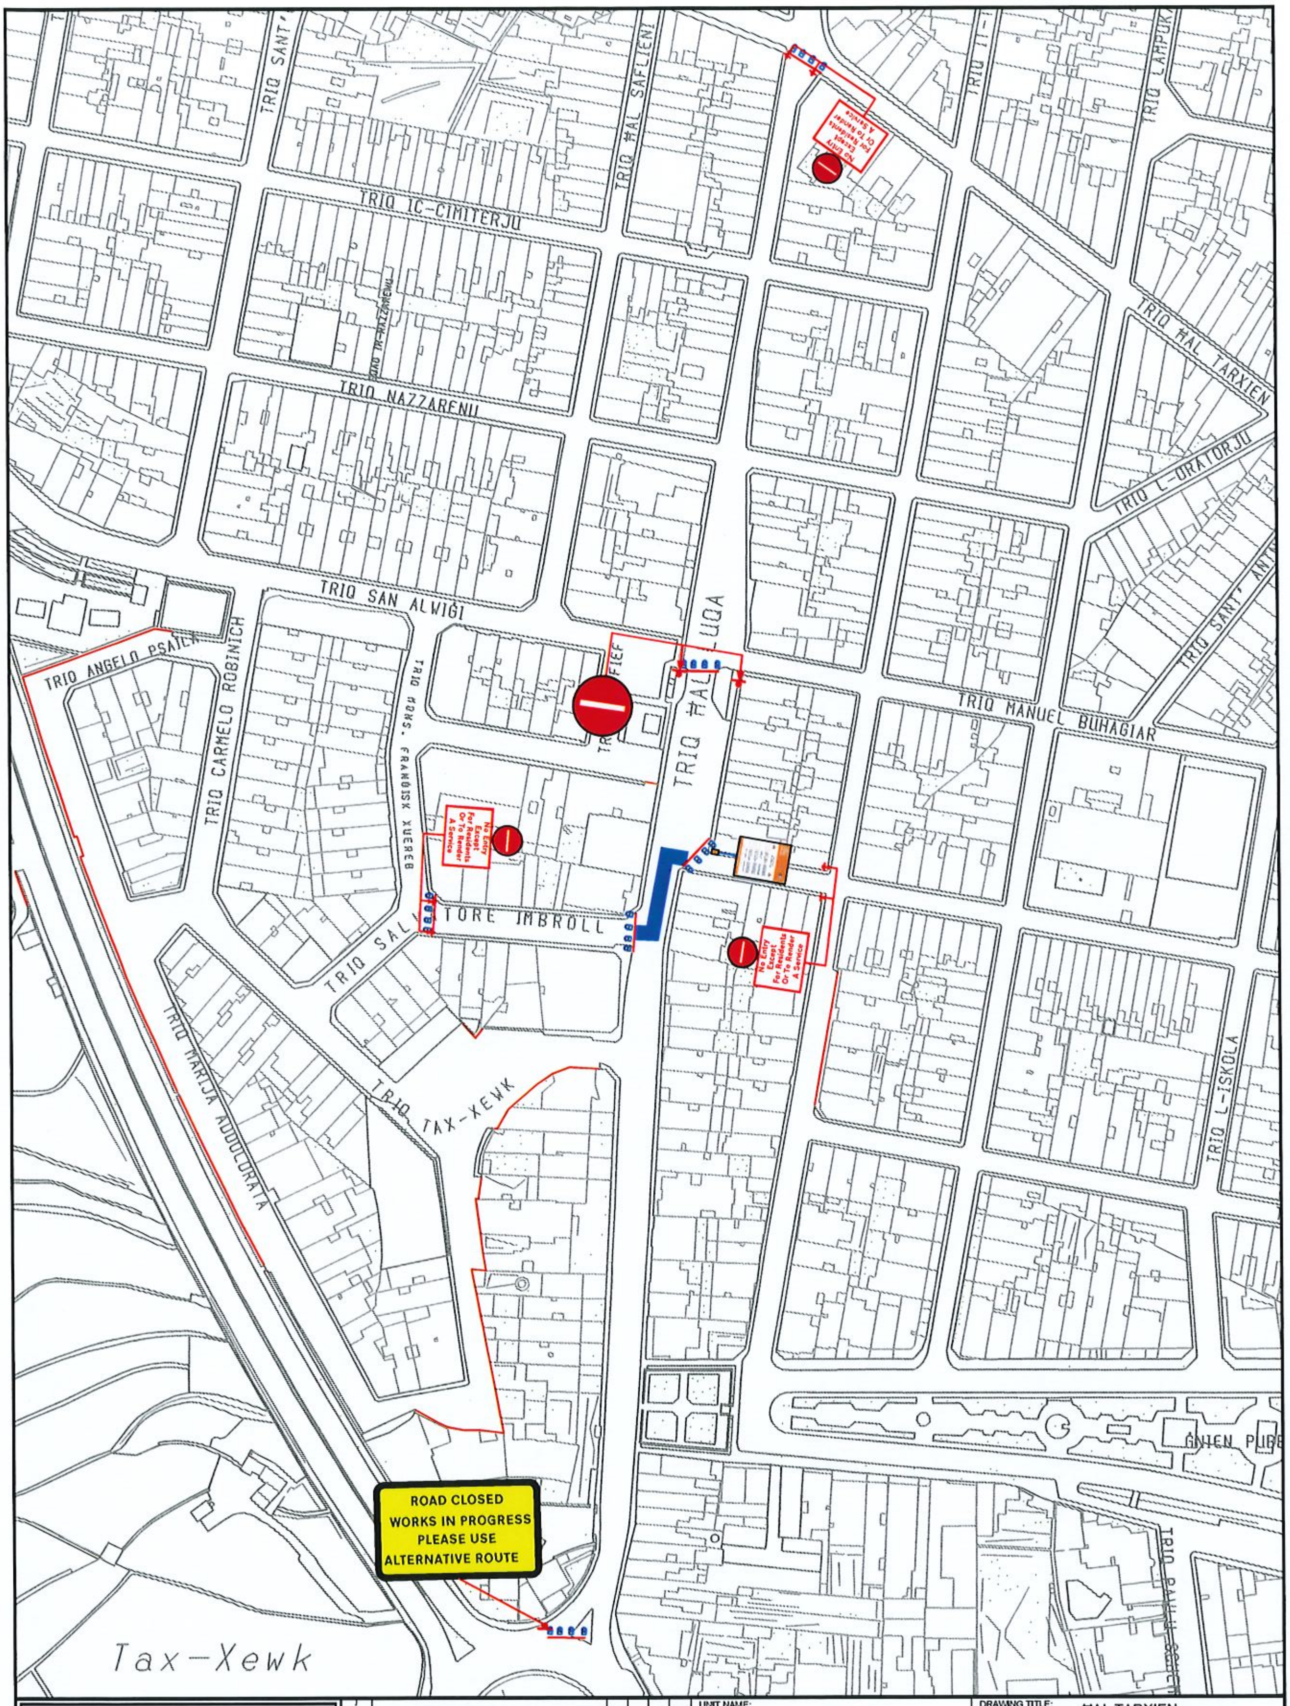

INFRASTRUCTURE MALTA

UNIT NAME:	IMPLEMENTATION
HEAD OF UNIT:	N.V.
PROJECT LEADER:	-
CHIEF EXECUTIVE OFFICER:	Steve Ellul
DRAWN BY:	-

DRAWING TITLE: ĦAL TARXIEN
Paola - Tarxien Area Reinforcement Enemalta Trenches Traffic Management Phase 3
(These arrangements are related only to the equipment required to support the traffic diversions. These do not include the safety equipment required for the works).

DATE:	FILE NO:	DRAWING NO:
Oct 2024	-	IMD204/24/f

SHEET SIZE:	SCALE:	REVISION:	PAGE NO:
A4	N.T.S.	A	4f

S:\Traffic Management\2024\Tarxien\2024 Tarxien.dwg